
COLOR LEGEND:
NOTE: RETURN ALL DESIGNATED WALL COLORS TO NEXT INSIDE CORNER

- COLOR A - MATCH BENJAMIN MOORE 'SOUTHERN VINE'
- COLOR B - MATCH GLIDDEN 'WINTER BIRD'
- COLOR C - NICHIHA VINTAGEWOOD 'CEDAR'
- COLOR D - CLEAR ANODIZED ALUMINUM

SHEET NOTES

1. PROPERTY LINE
2. SCUPPER & OVERFLOW SCUPPER, SEE
3. G.S.M. CONTROL JOINT - MATCH ADJACENT COLOR, SEE
   - 10 / A8.1C @ 2ND FLR SLAB
   - 12 / A8.1C NON-WEEPING CONTROL JNT @ 3RD & 5TH FLOOR, ROOF & NON FLR LEVEL LOCATIONS
   - 11 / A8.1C WEEPING CONTROL JNT @ 4TH & 6TH FLOOR
4. G.S.M. COPING - MATCH ADJACENT COLOR
5. ALUM. NAILFIN WINDOW & PATIO DOOR - CLR ANODIZED
6. ALUMINUM SUNSHADE, SEE
7. CEMENT PLASTER W/ ACRYLIC FINISH COAT, COLOR A
8. CEMENT PLASTER W/ ACRYLIC FINISH COAT, COLOR B
9. TEMP. GLASS GUARDRAIL W/ ALUM. CAP, SEE
10. ALUM. STOREFRONT WINDOW & DOOR - CLR ANODIZED
11. SECTIONAL OVERHEAD DOOR WITH PERFORATED METAL PANELS - COLOR E
12. 1-1/2" SQ. GALV. HSS GUARDRAIL - COLOR D, SEE
13. FIBER CEMENT PANEL SIDING, COLOR A
14. FIBER CEMENT PANEL SIDING, COLOR B
15. NICHIHA RAINSCREEN FIBER CEMENT HORIZ. SIDING.
16. 12"H ADDRESS # - COLOR D
17. EXIT DOOR AND FRAME. - COLOR A
18. FORMED CONC. WALL, PLYWD FORMWORK TO MATCH PANEL SIDING BELOW 4TH FLOOR - COLOR A
19. FORMED CONC. WALL, PLYWD FORMWORK TO MATCH PANEL SIDING BELOW 4TH FLOOR - COLOR B
20. FDC W/ (3) 2-1/2" INLET CONNECTION AND 5" STORTZ CONNECTION BASED ON THE REQUIRED WATER FLOW TO SUPPLY THE 2 STAIR STANDPIPES UNDER SEPARATE PERMIT.
21. 2 WAY FIRE PUMP TEST HEADER, DEFERRED SUBMITTAL
22. ADJACENT BUILDING

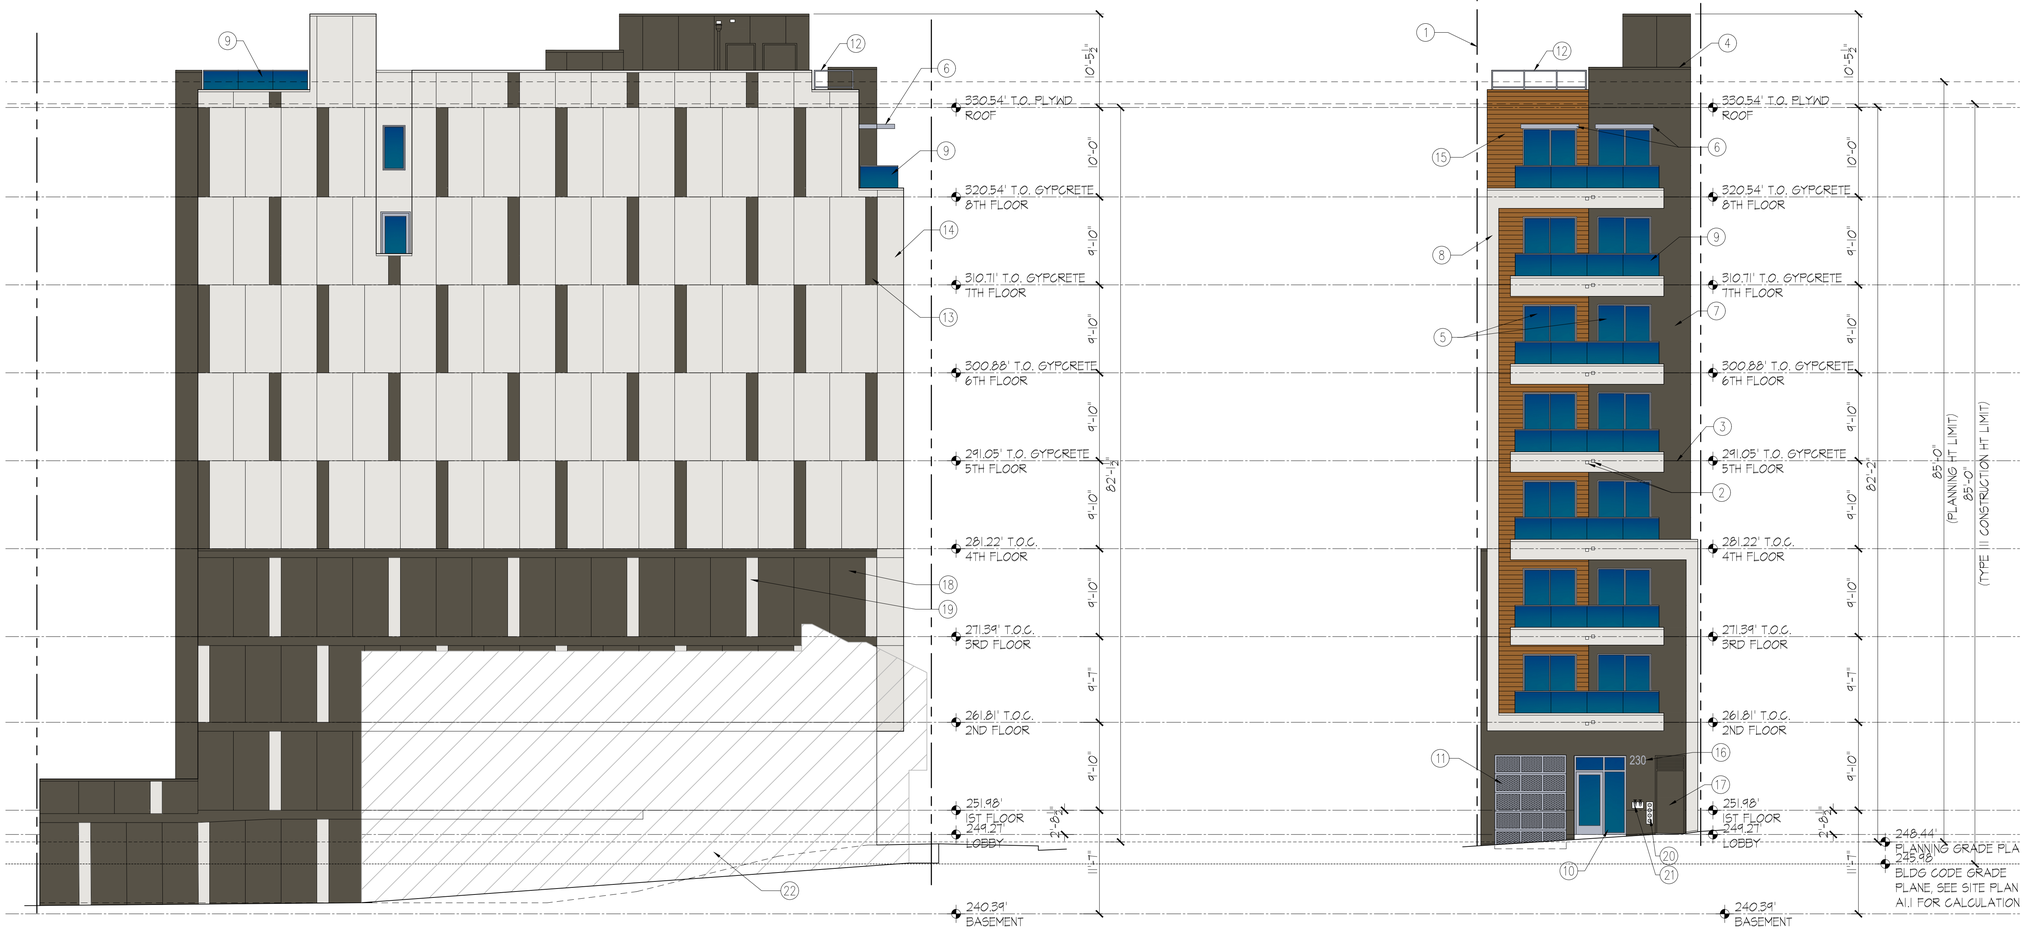

2 WEST ELEVATION
1/8" = 1'-0"

1 ANZA ST. ELEVATION
1/8" = 1'-0"

C.M. WONG ARCHITECTURE
20861 WILBEAM AVE. SUITE 7
CASTRO VALLEY, CA. 94546
(510) 398 - 5126
WWW.CMWONGARCH.COM

LICENSED ARCHITECT CHARLES M. WONG C-33287 2/28/27 RENEWAL DATE STATE OF CALIFORNIA

230 ANZA ST CONDOS

SAN FRANCISCO, 94118

APN 1091 - 13

Date Issued:
10/2/26 BLDG PERMIT SUBMITTAL

Sheet Title
ANZA ST ELEVATION
WEST ELEVATION

Drawn • CW
Date • 9/16/26
Scale • 1/8" = 1'-0"
File • A3.1

Sheet A3.1

Plot Scale • 96
X-Ref Files • FILES